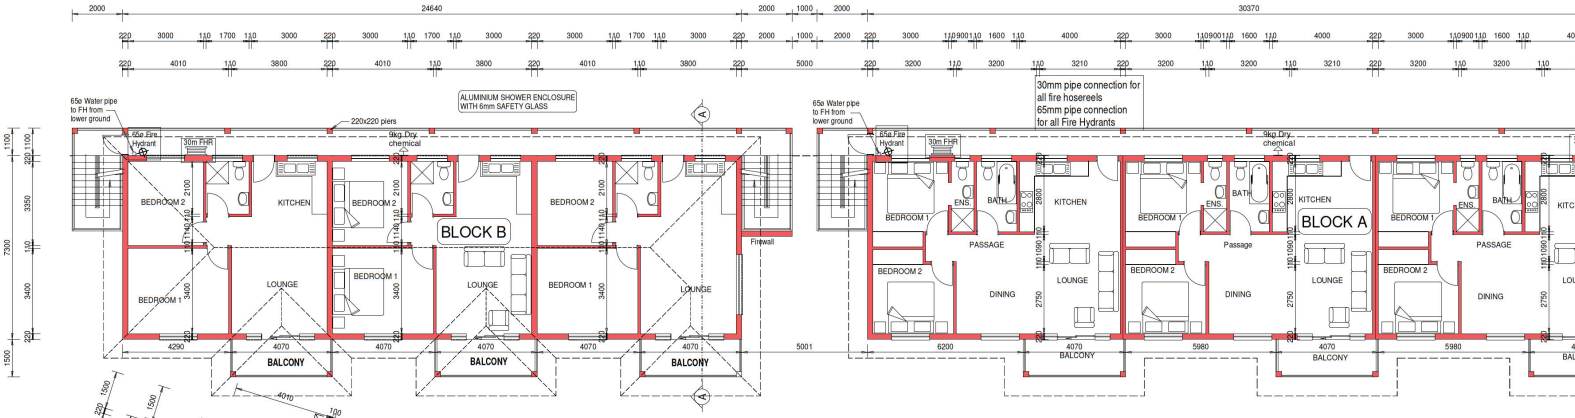

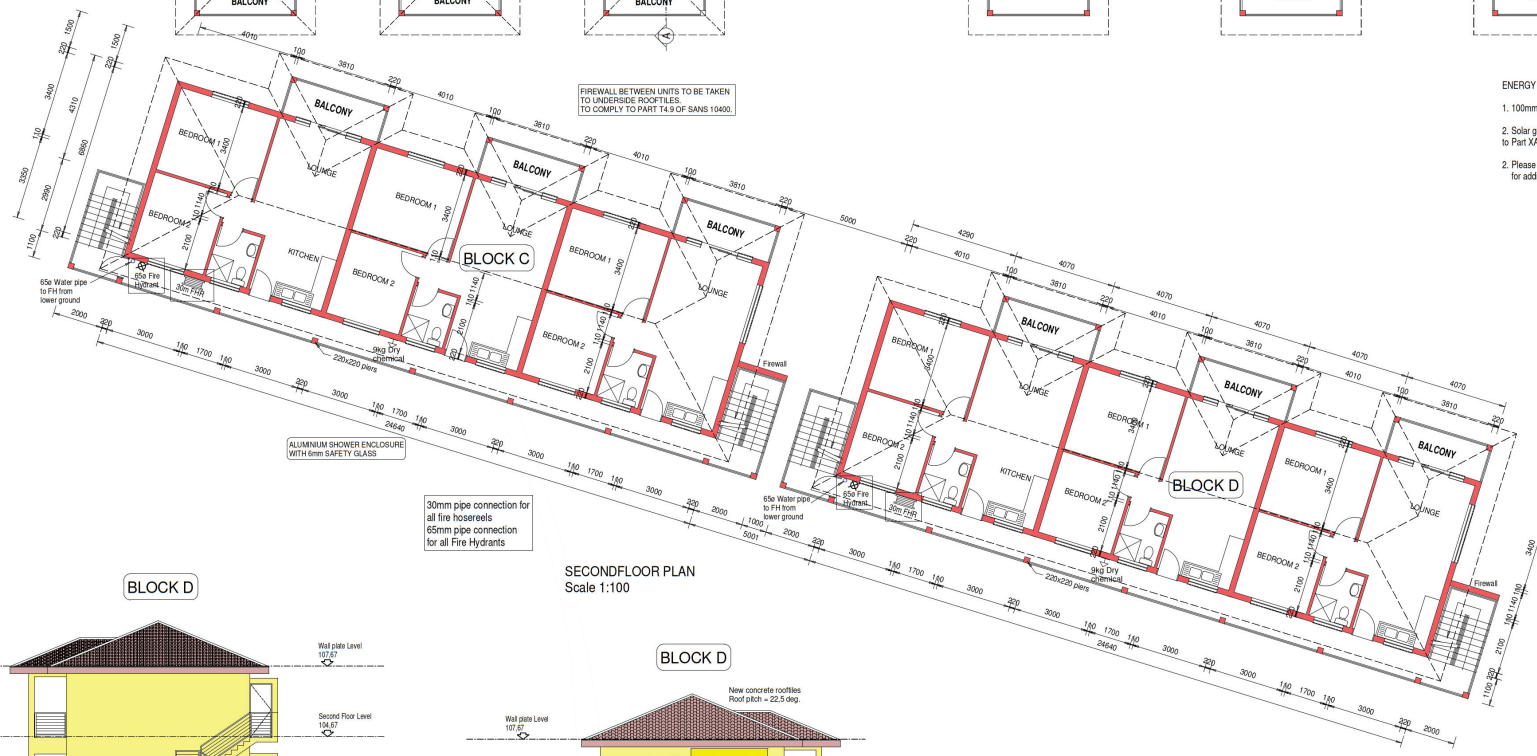

SECONDFLOOR PLAN
Scale 1:100

ENERGY

1. 100mm

2. Solar ge
to Part XA

2. Please
for addi

BLOCK D

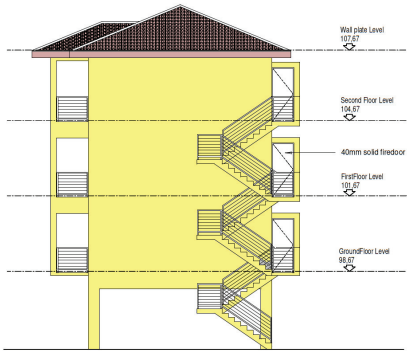

WEST ELEVATION
Scale 1:100

BLOCK D

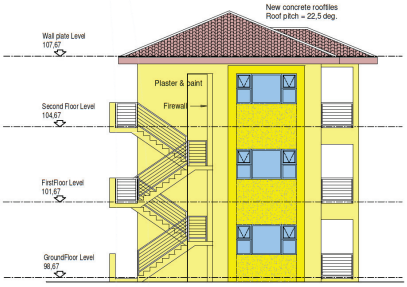

EAST ELEVATION
Scale 1:100